TURN.

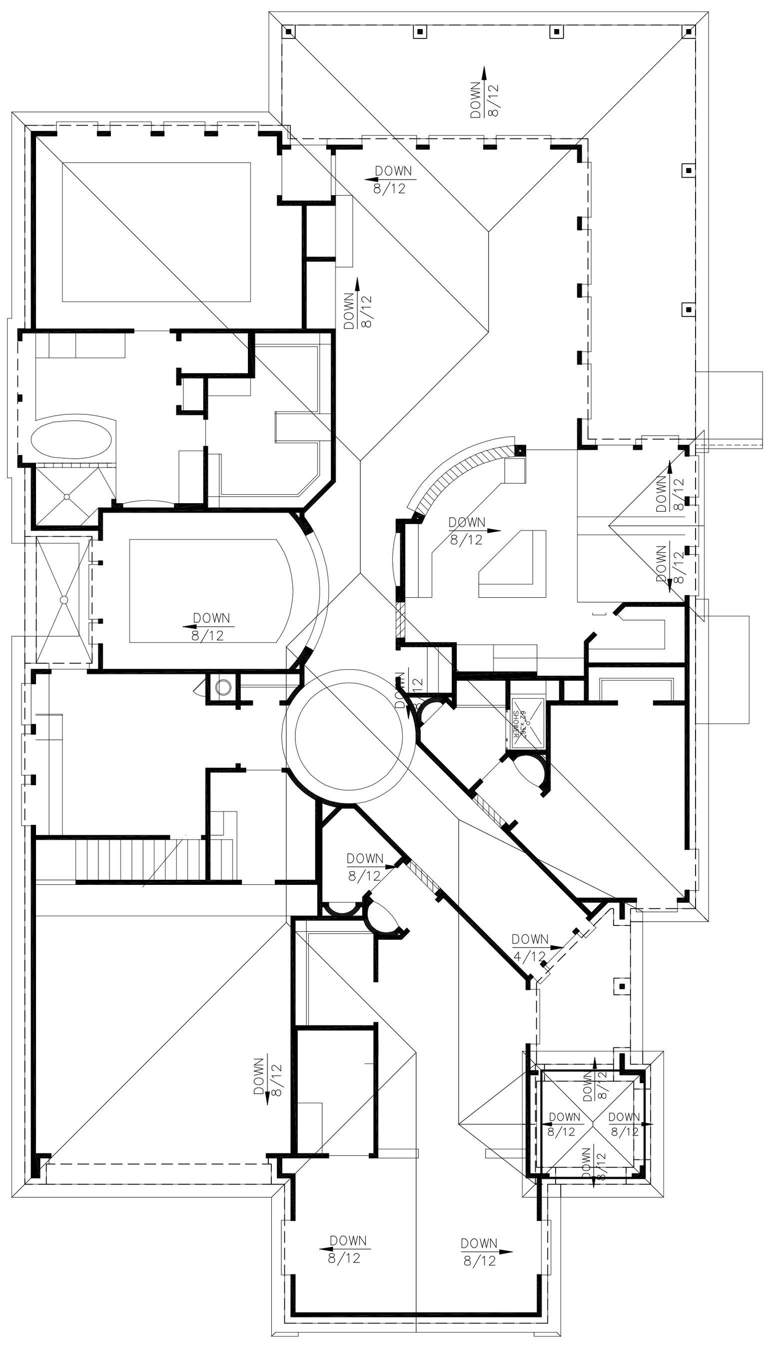

ROOF PLAN

1/8"=1'-0"

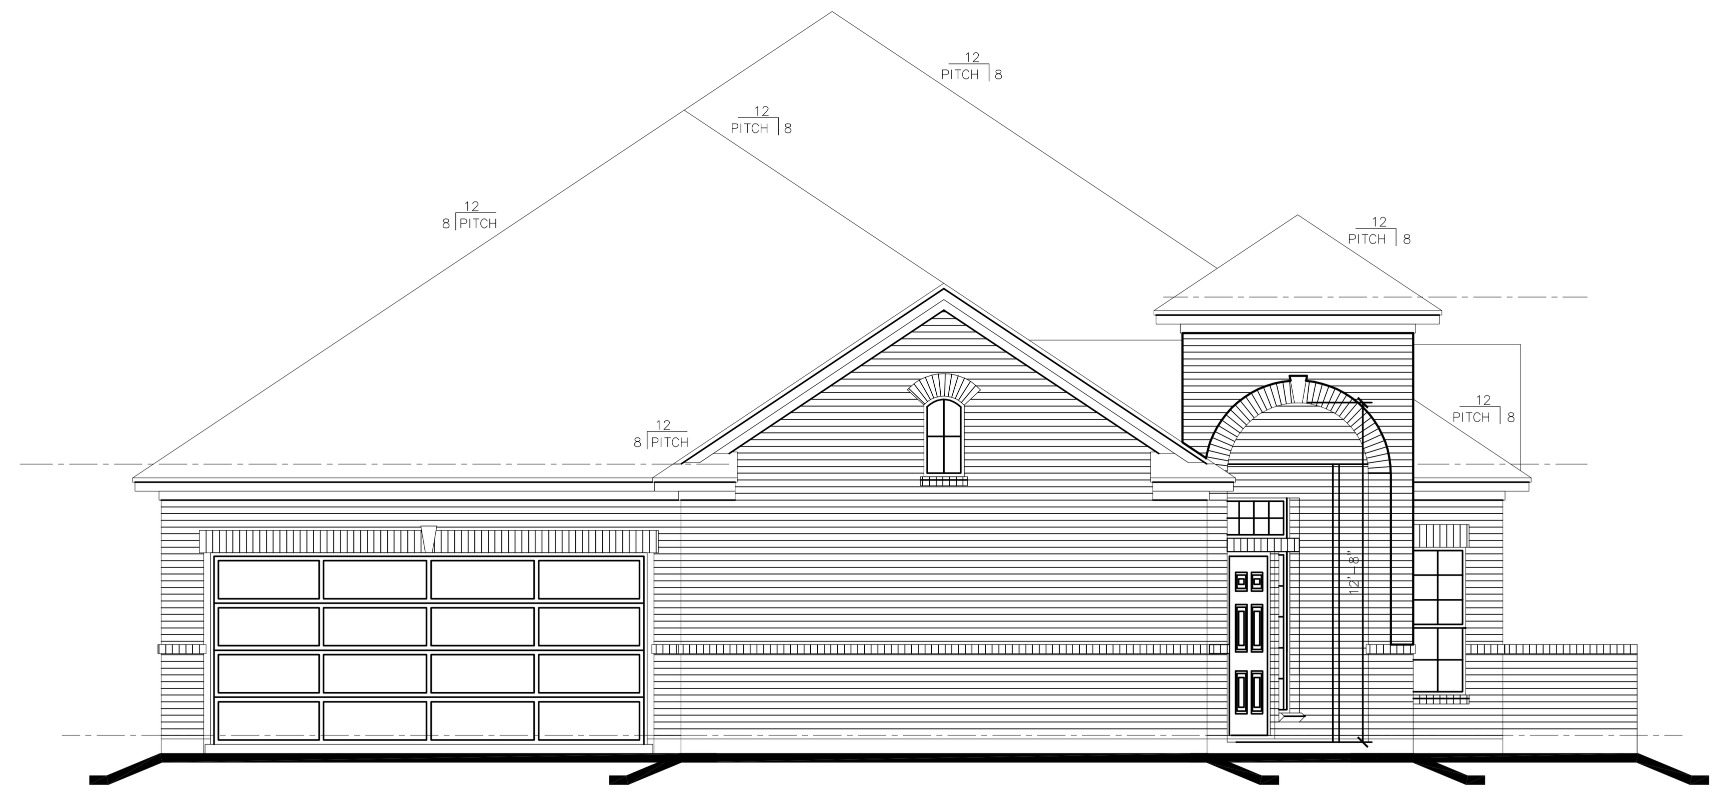

FRONT ELEVATION "A"

1/4"=1'-0"

REVISIONS

NO.	DATE / DESCRIPT.

JOB NO.
03046

DATE
5-21-03

AUTOCAD® THIRD PARTY SOFTWARE BY AMERICAD THE LANGUAGE OF BUILDING

GARY/ RAGSDALE, INC.
Designers Planners

COPYRIGHT
© 2003

DreamTech Homes
Revolutionizing The Way You Live
TURNBERRY

SHEET NO.
4
OF
6
DRAWING NO.
TURN-A1EA