TURN.

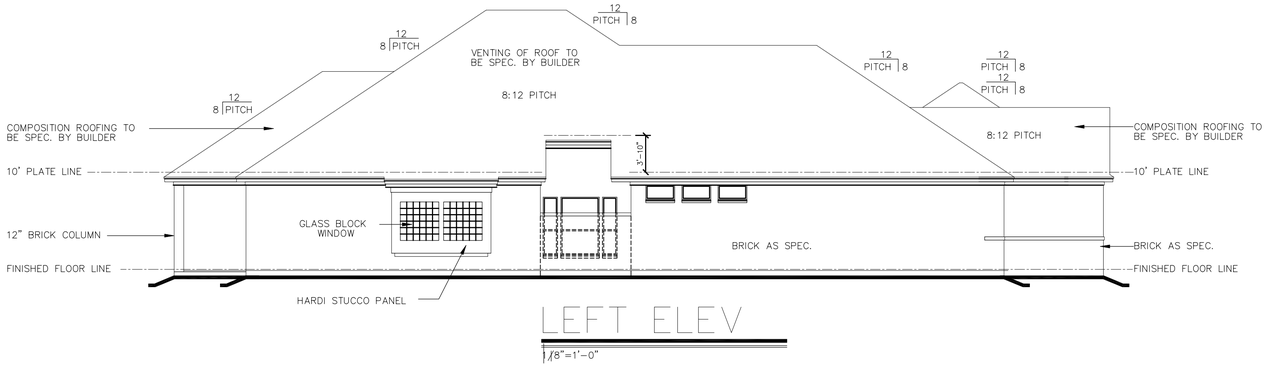

LEFT ELEV

1/8"=1'-0"

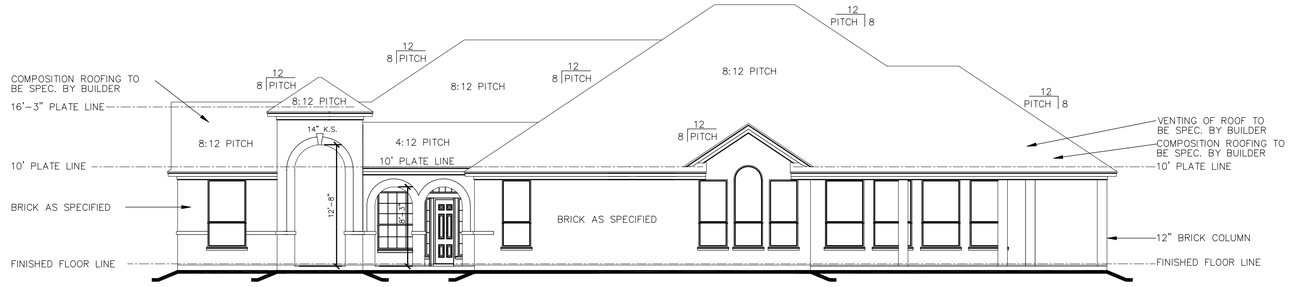

RIGHT ELEV

1/8"=1'-0"

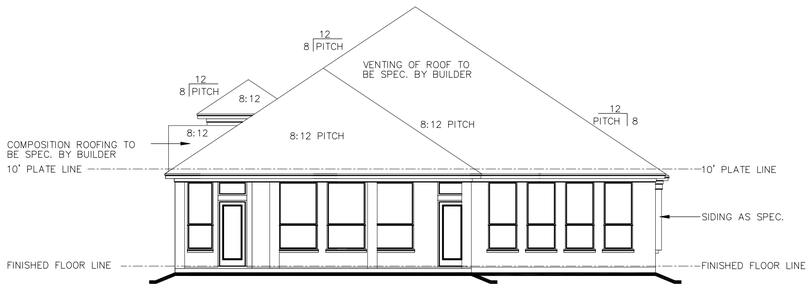

REAR ELEV

1/8"=1'-0"

REVISIONS

NO.	DATE / DESCRIPT.

JOB NO.
03046

DATE
5-21-03

AUTOCAD THIRD PARTY SOFTWARE BY AMERICAD THE LEADERS OF DELEVOP

GRY/RAGSDALE, INC. Designers

COPYRIGHT
© 2003

DreamTech Homes
Revolutionizing The Way You Live

TURNBERRY-DEGEN

SHEET NO.
5
OF
6

DRAWING NO.
TURN-A2EA